LEGEND

PLAN MARK	DESCRIPTION
	TRAFFIC CONTROL SIGN (TYPE AS INDICATED)
	ROADWAY VEHICLE TRAFFIC FLOW ARROW
	CHANNELIZING DEVICE
	CHAIN LINK CONSTRUCTION FENCE
	TEMPORARY BARRIER RAIL
	CONSTRUCTION AREA
	TEMPORARY PAVEMENT
	PEDESTRIAN ROUTE

PHASE 2 - ZONE 1 TRAFFIC CONTROL NOTES

1. ANTICIPATED CONSTRUCTION TIMEFRAME: JUNE 11th, 2024 - JULY 22nd, 2024 (6 WEEKS)
2. CONTRACTOR TO MAINTAIN (2) 13' LANES ON NEWTON ROAD AT ALL TIMES. ANY LANE CLOSURE REQUIRED MUST BE COORDINATED WITH OWNER. NO LANE CLOSURE MAY OCCUR DURING PEAK TIMES OF 6:30AM TO 8:30AM AND 3:30PM TO 6:00PM DURING WEEKDAYS
3. WORK IN THE VA BUS LOOP SHALL BE SEQUENCED AS NOT IMPEDED THE TRANSIT SHALL OPERATE IN THE VA BUS LOOP DURING THIS PHASE.
4. CONTRACTOR TO MAINTAIN EASTERN ACCESS TO THE VA LOADING DOCK AT ALL TIMES AS SHOWN IN THE PHASING PLANS. ANY CLOSURE REQUIRED TO BE COORDINATED PRIOR TO CLOSURE.
5. REFER TO SHEET C202 FOR WORK TO BE COMPLETED IN THIS PHASE

0 20 40 80
SCALE IN FEET

A TRAFFIC CONTROL - TEMPORARY PAVEMENT SECTION

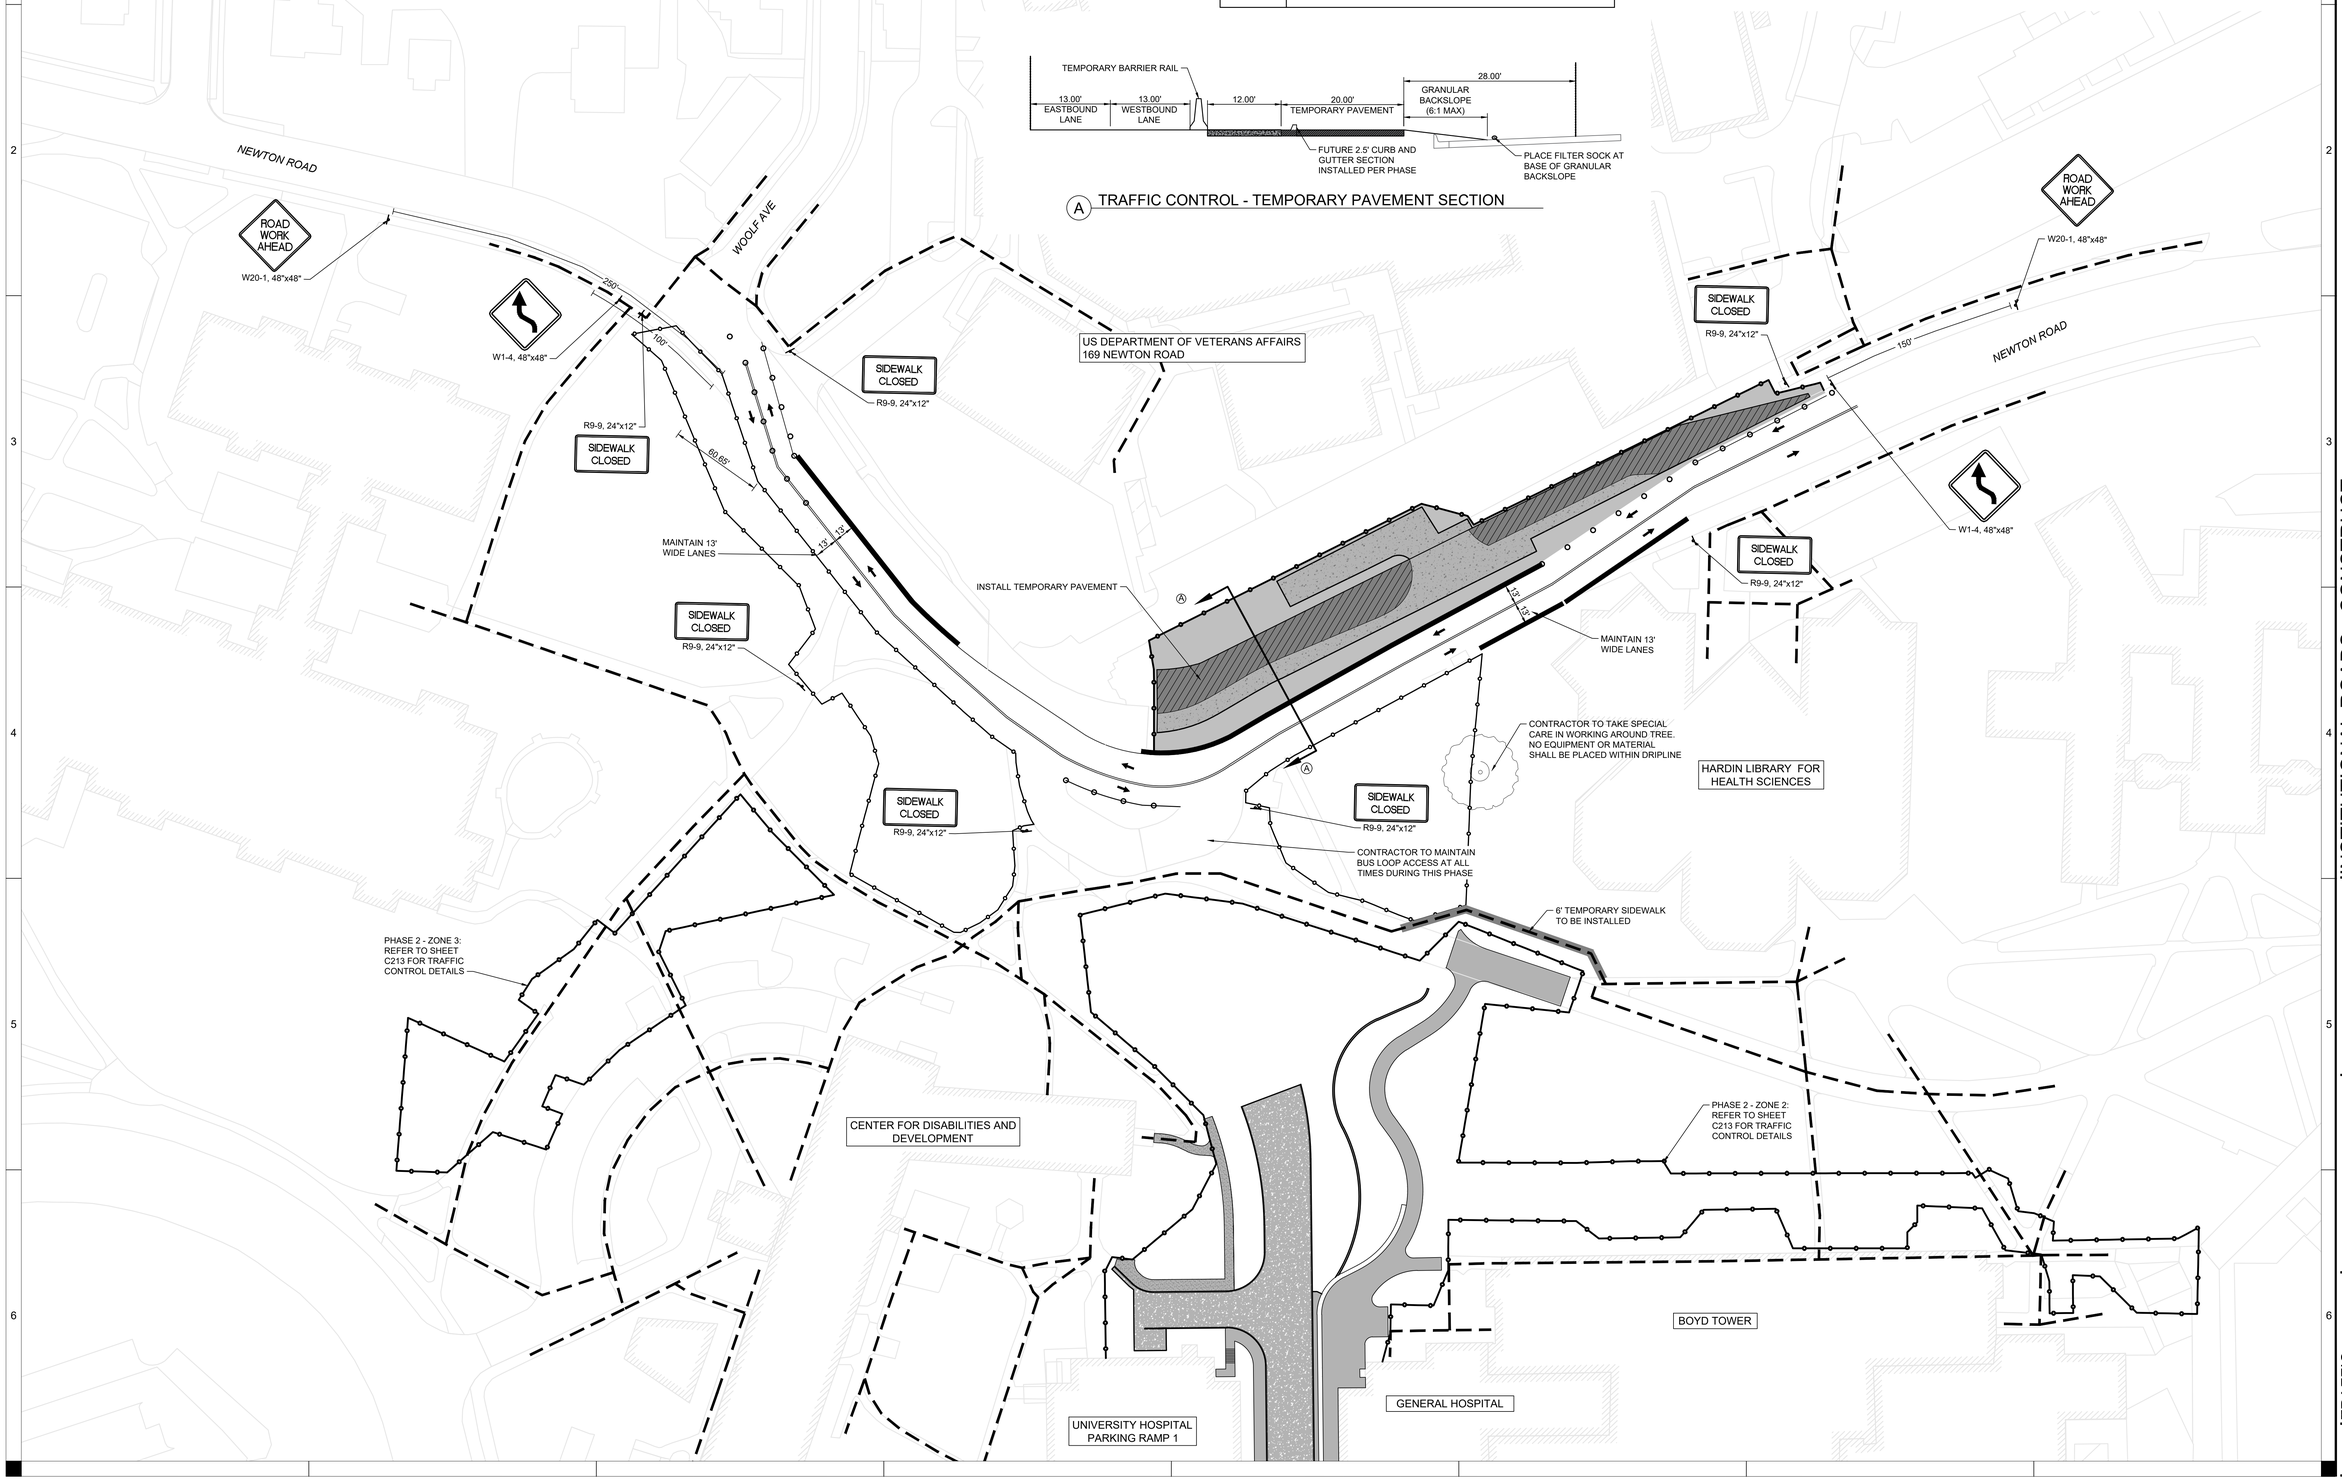

SHIVEHATTERY
ARCHITECTURE + ENGINEERING
2839 NORTHGATE DRIVE
IOWA CITY, IOWA 52245
319.354.3040 | SHIVE-HATTERY.COM

IOWA

INSTITUTIONAL ROADS - CONSTRUCT
NEW ROAD - NEWTON ROAD TO
FOUNTAIN ENTRANCE
UNIVERSITY OF IOWA
1006501
IOWA CITY, IA

DRAWN BY	CBS
APPROVED BY	EJM
ISSUED FOR	BID
ISSUE DATE	02/19/2024
PROJECT NUMBER	2112207310
FIELD BOOK:	---

TRAFFIC CONTROL - PHASE 2 - ZONE 1

C212