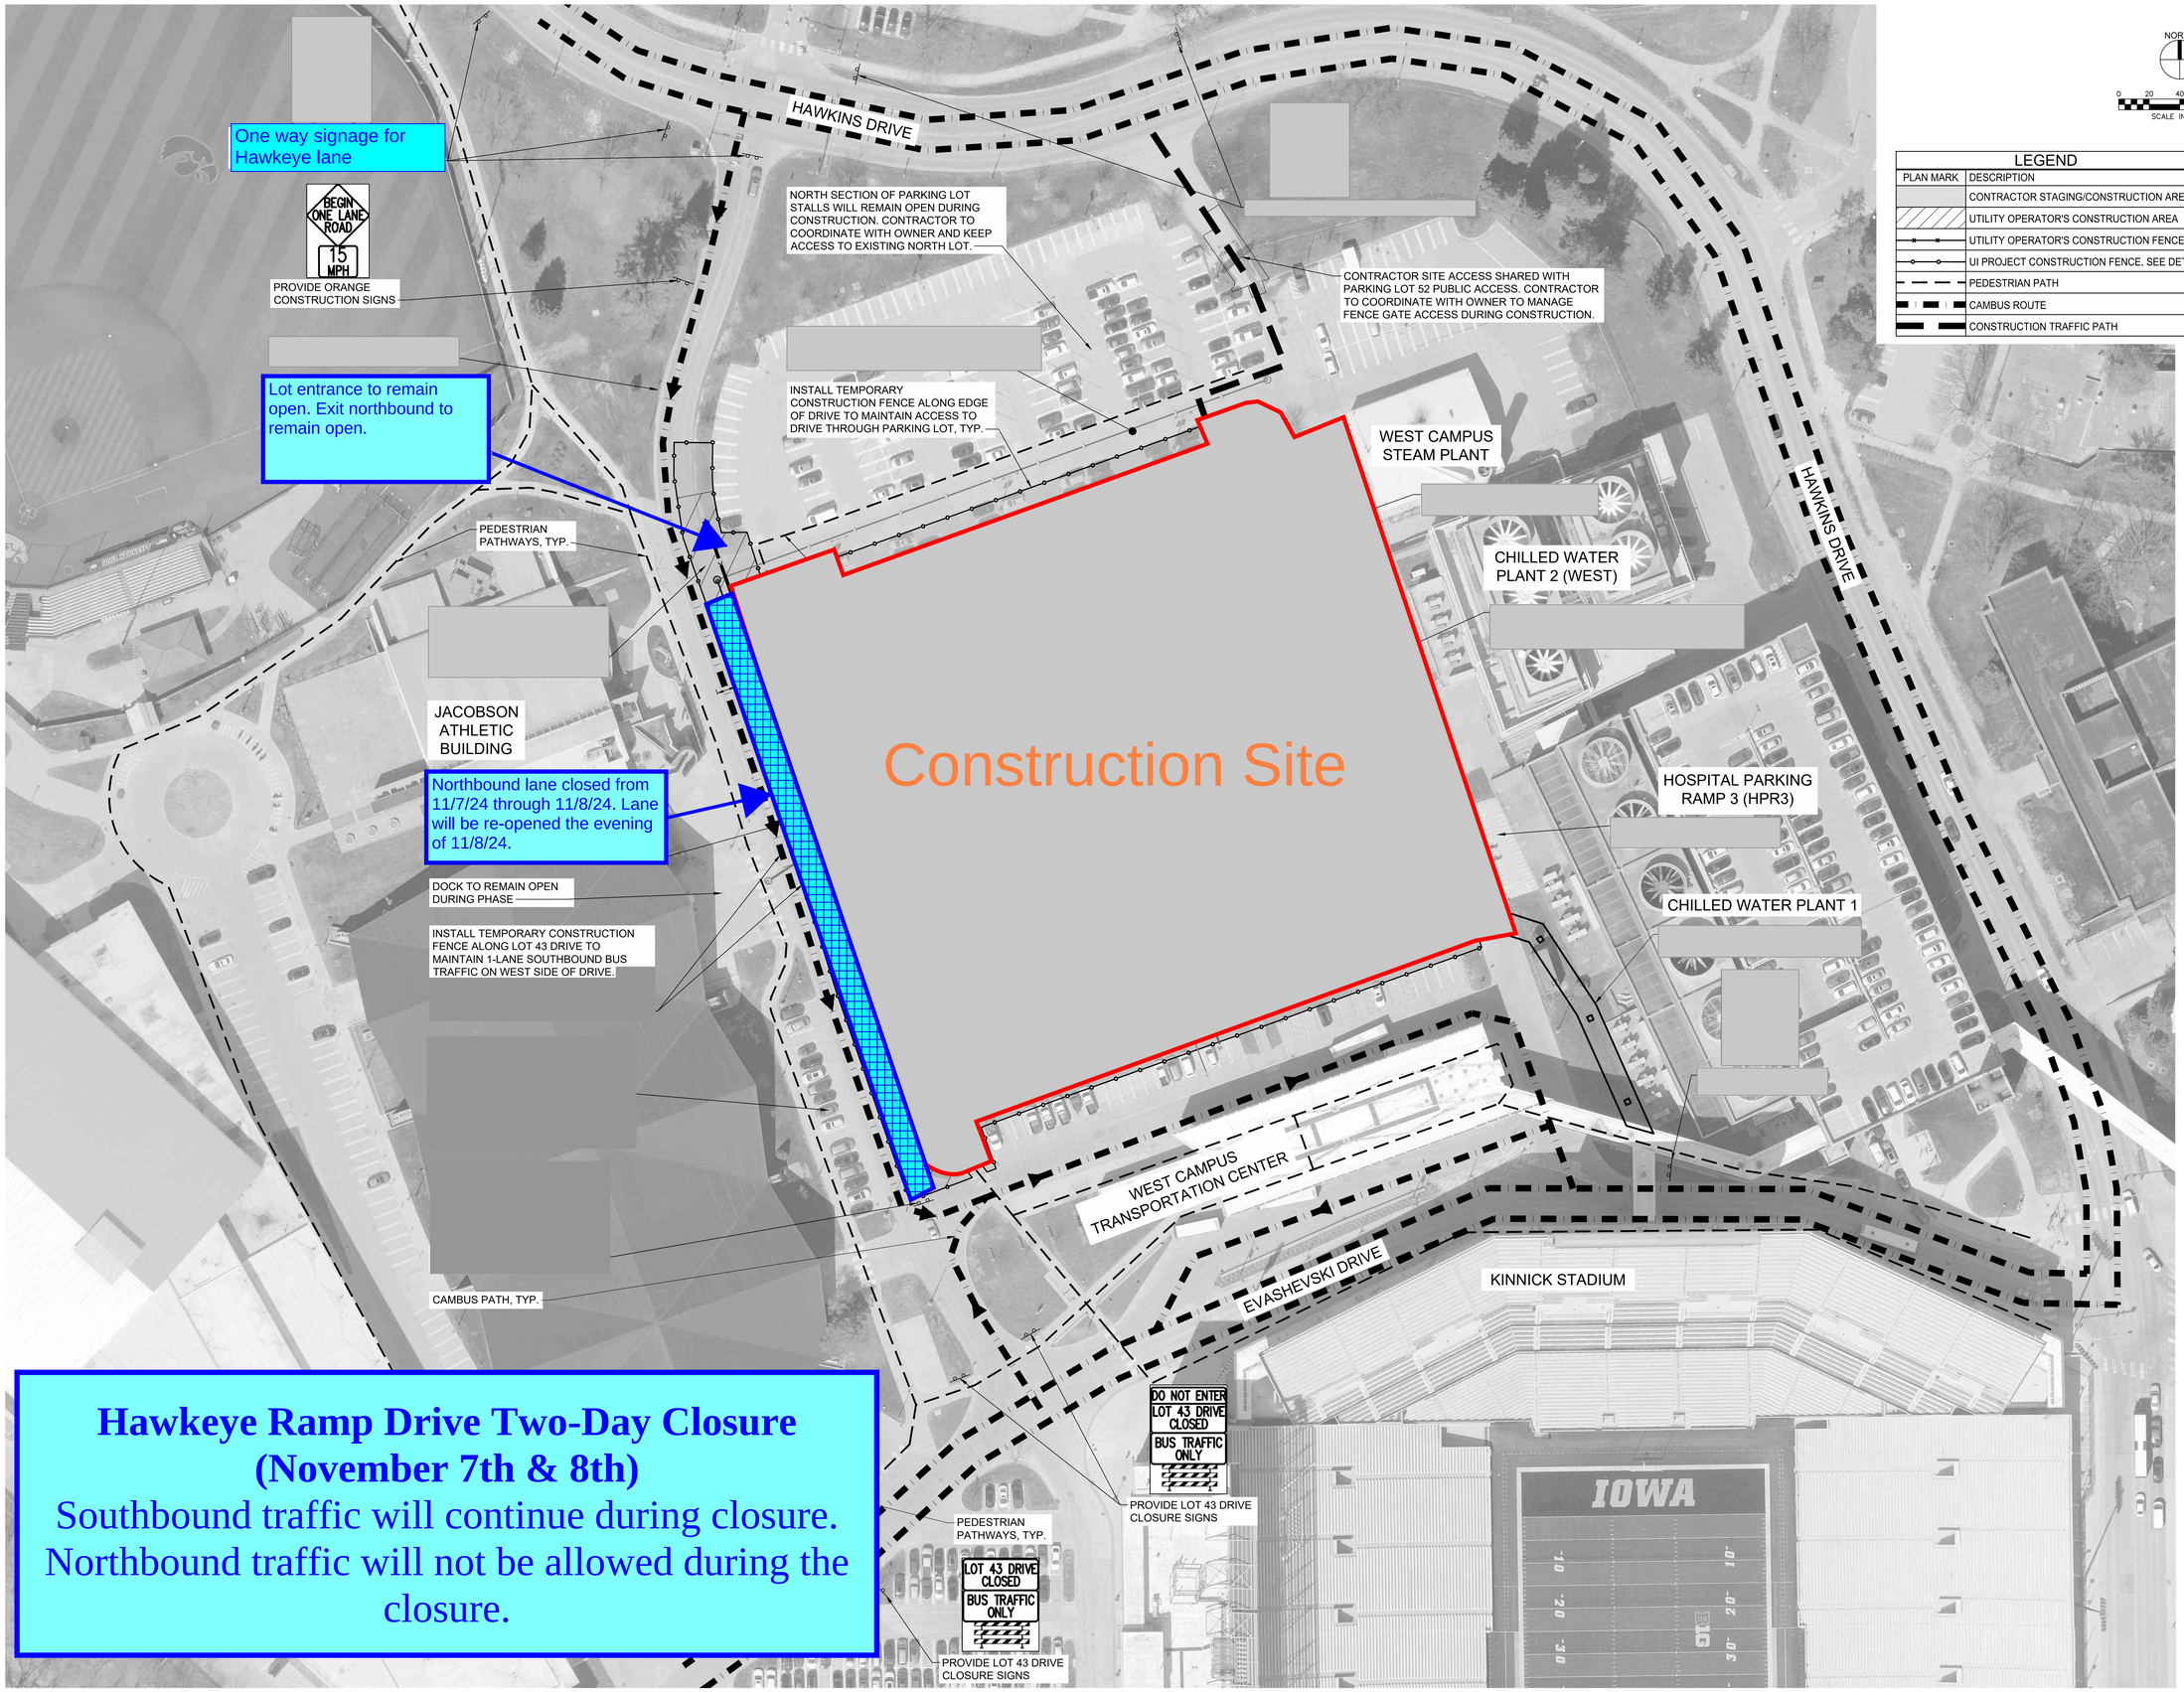

LEGEND	
PLAN MARK	DESCRIPTION
	CONTRACTOR STAGING/CONSTRUCTION AREA
	UTILITY OPERATOR'S CONSTRUCTION AREA
	UTILITY OPERATOR'S CONSTRUCTION FENCE
	UI PROJECT CONSTRUCTION FENCE. SEE DETAIL 1/C302.
	PEDESTRIAN PATH
	CAMBUS ROUTE
	CONSTRUCTION TRAFFIC PATH

Hawkeye Ramp Drive Two-Day Closure (November 7th & 8th)

Southbound traffic will continue during closure. Northbound traffic will not be allowed during the closure.

SITE PHASING AND TRAFFIC CONTROL PLAN - PHASE 2

SHIVEHATTERY
ARCHITECTURE + ENGINEERING
2839 Northgate Drive | Iowa City, IA 52245
319.354.3040 | www.shivehattery.com

WALKER CONSULTANTS

IOWA

WEST CAMPUS PARKING RAMP - CONSTRUCT FACILITY BP2
UI PROJECT #: 0952101
THE UNIVERSITY OF IOWA
220 LOT 43 N DRIVE, IOWA CITY, IA 52242

DRAWN:	NCO
APPROVED:	TWS
ISSUED FOR:	BID
DATE:	07/11/2023
PROJECT NO.:	1211541
FIELD BOOK:	
UI PROJ #:	0952101

SITE PHASING AND TRAFFIC CONTROL PLAN - PHASE 2

C202

P:\Projects\21211541\Civil\Arch\Drawings\...Civil\BP2 Ramp\C202-BP2.dwg
Plotted: 7/10/2023 8:57 AM