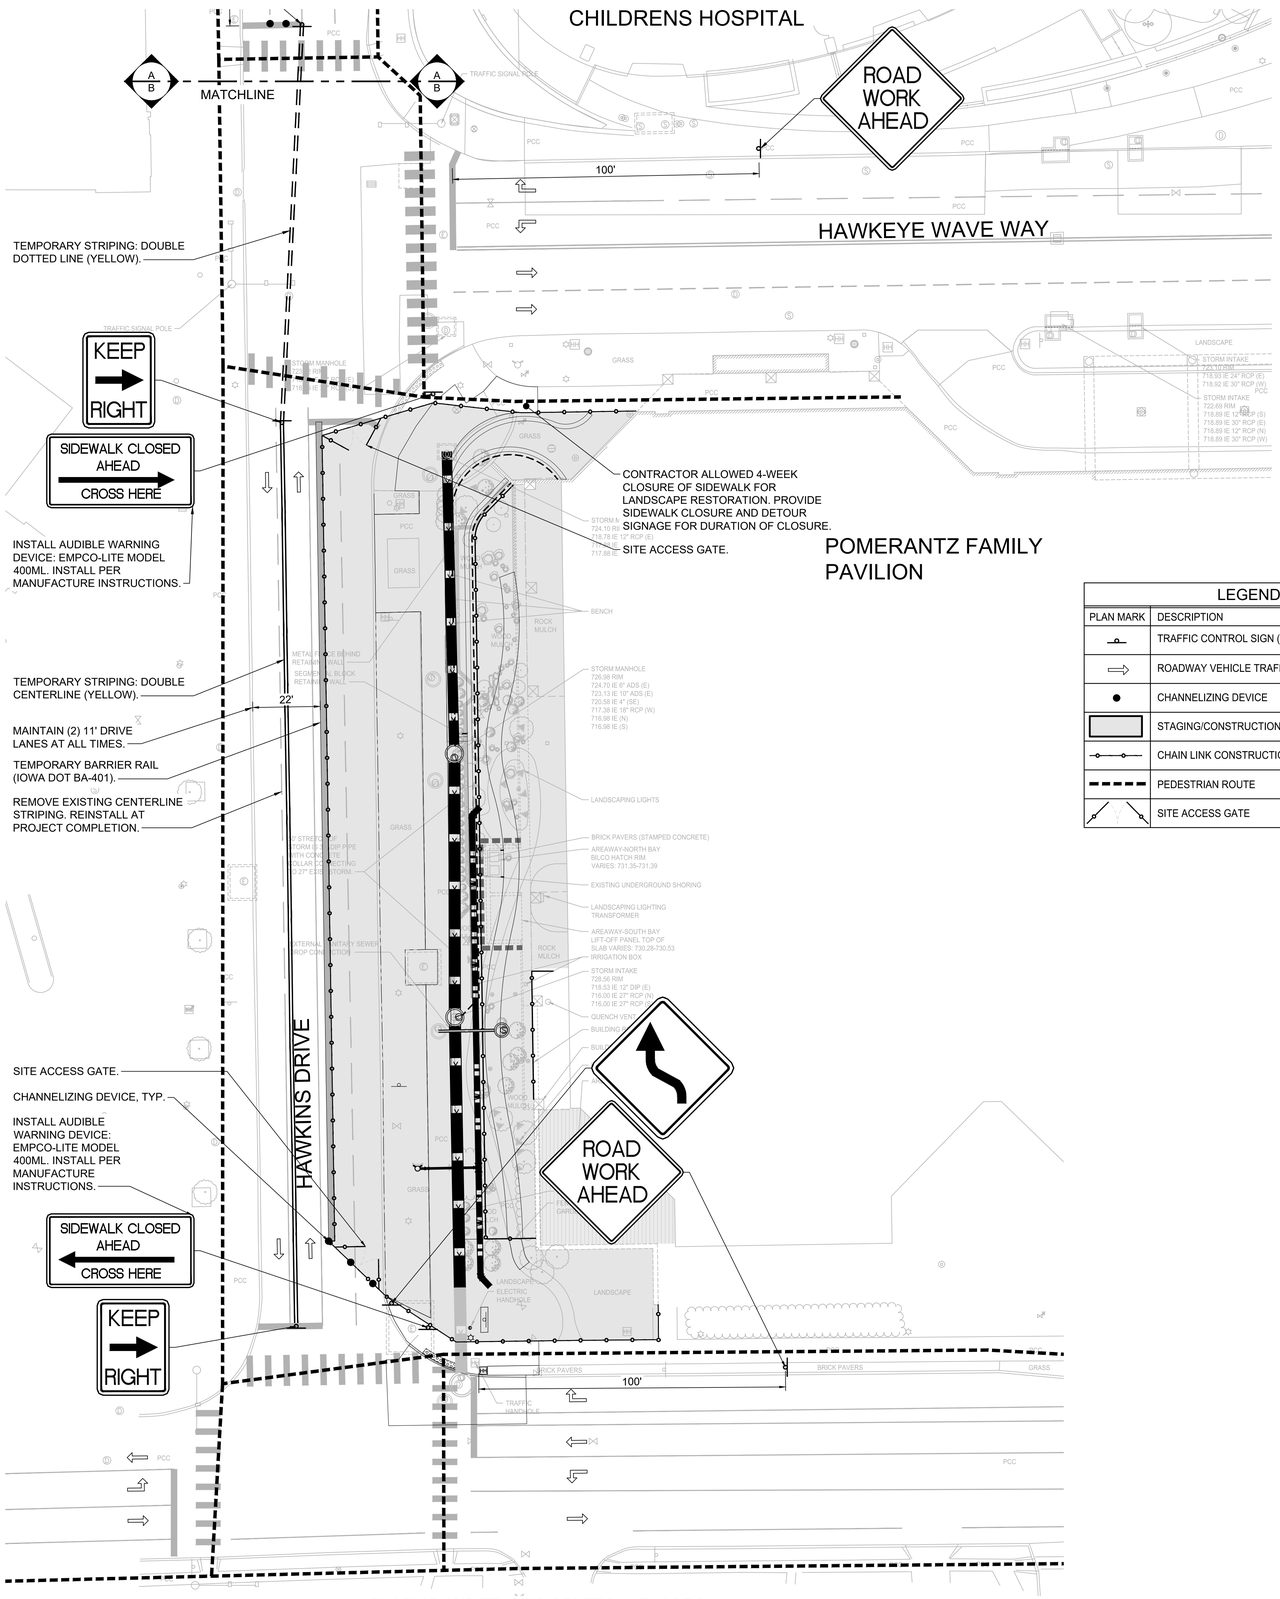

PHASING AND TRAFFIC CONTROL - PHASE 2

0 10 20 40
SCALE IN FEET

LEGEND

PLAN MARK	DESCRIPTION
	TRAFFIC CONTROL SIGN (TYPE AS INDICATED)
	ROADWAY VEHICLE TRAFFIC FLOW ARROW (INFO ONLY)
	CHANNELIZING DEVICE
	STAGING/CONSTRUCTION AREA
	CHAIN LINK CONSTRUCTION FENCE
	PEDESTRIAN ROUTE
	SITE ACCESS GATE

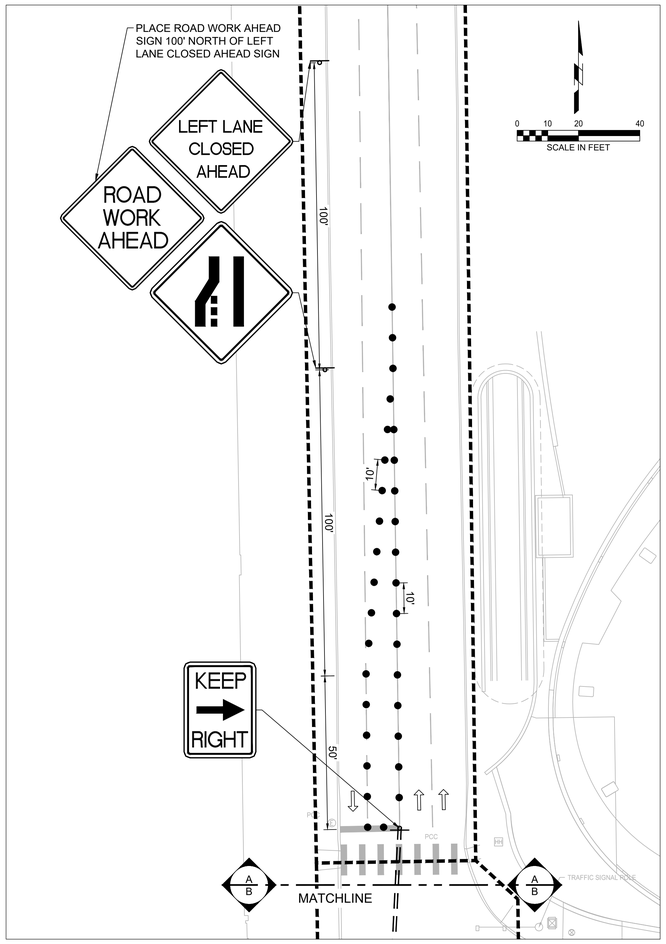

SHIVEHATTERY
ARCHITECTURE + ENGINEERING
2839 Northgate Drive | Iowa City, Iowa 52245
319.354.3040 | www.shive-hattery.com
Iowa | Illinois | Indiana | Nebraska | Wisconsin

IOWA

ENGIE

WEST CAMPUS STORMWATER
PHASE 1: HAWKINS DRIVE - BP2

ENGIE NORTH AMERICA INC.
IOWA CITY, IOWA

DRAWN: ETW
APPROVED: MDK
ISSUED FOR: CONSTRUCTION
DATE: 03/10/2025
PROJECT NO: 211220146-0
FIELD BOOK: --
CLIENT NO: 11-21-LFC

PHASING AND TRAFFIC CONTROL - PHASE 2

C202