DocuSign Envelope ID: 09B1F823-FDE2-4DE7-B0C5-DF238D33AC01

LEGEND

PLAN MARK	DESCRIPTION
	TRAFFIC CONTROL SIGN (TYPE AS INDICATED)
	ROADWAY VEHICLE TRAFFIC FLOW ARROW
	CHANNELIZING DEVICE
	CONSTRUCTION FENCE BY UI PROJECT #0949101
	CHAIN LINK CONSTRUCTION FENCE THIS CONTRACT
	CONSTRUCTION AREA THIS CONTRACT

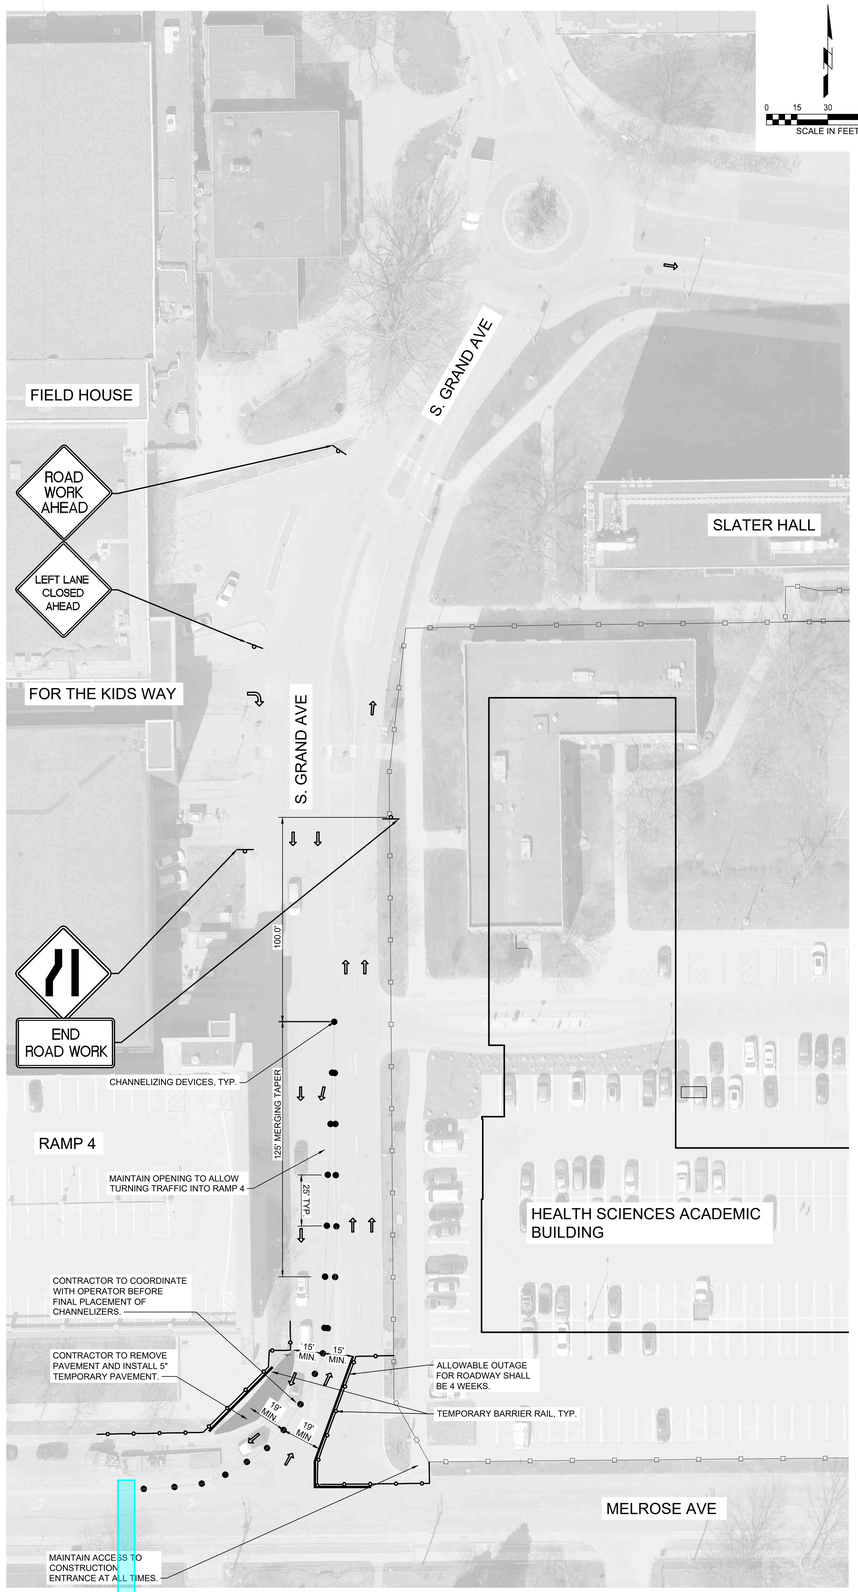

SITE TRAFFIC CONTROL PLAN - PHASE 3A

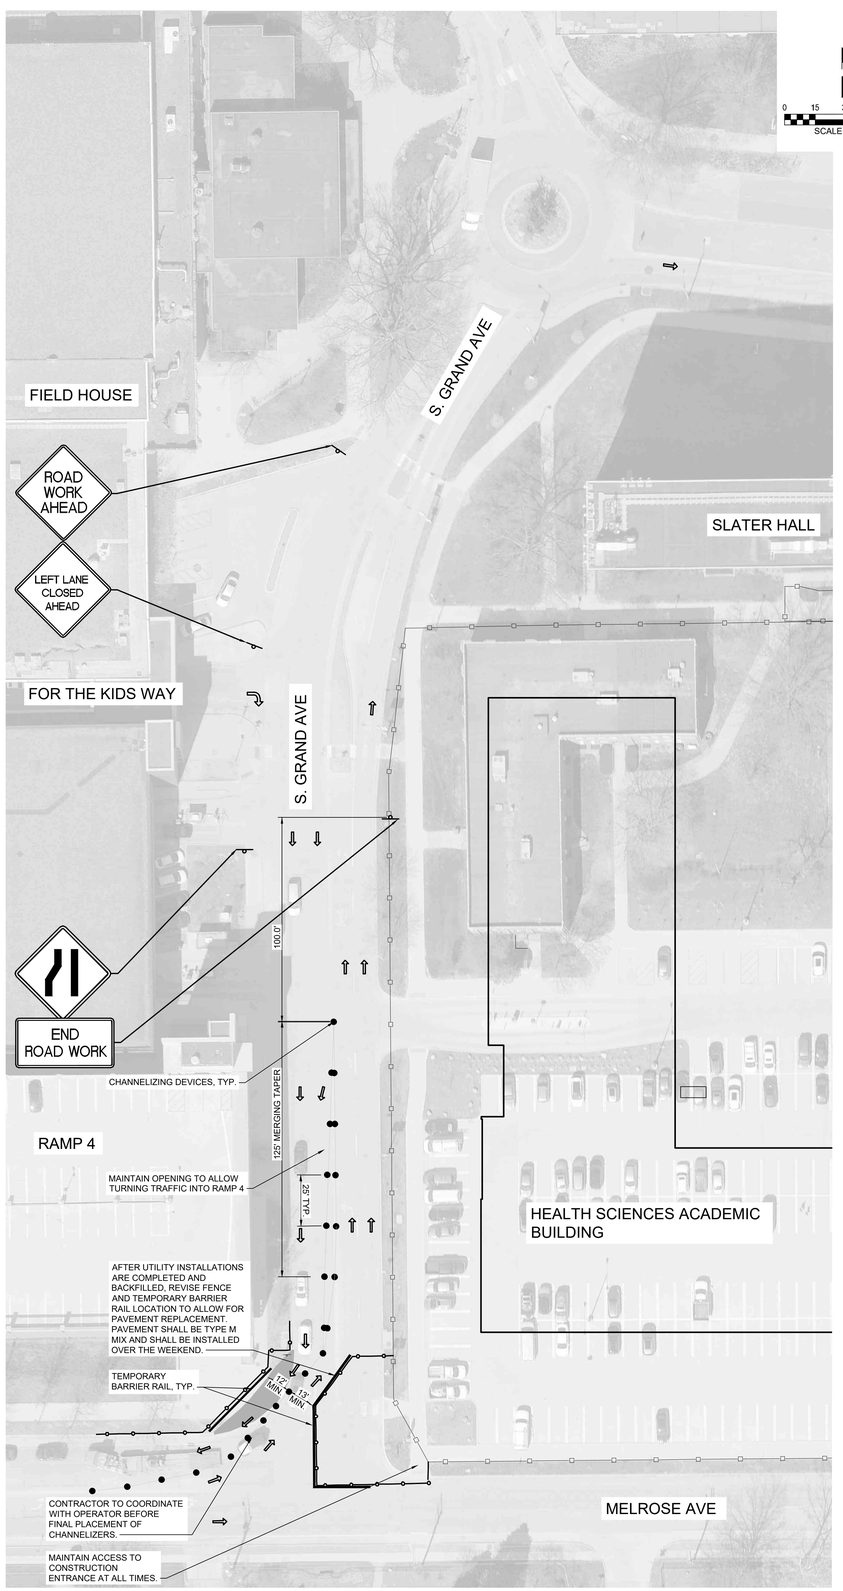

SITE TRAFFIC CONTROL PLAN - PHASE 3B

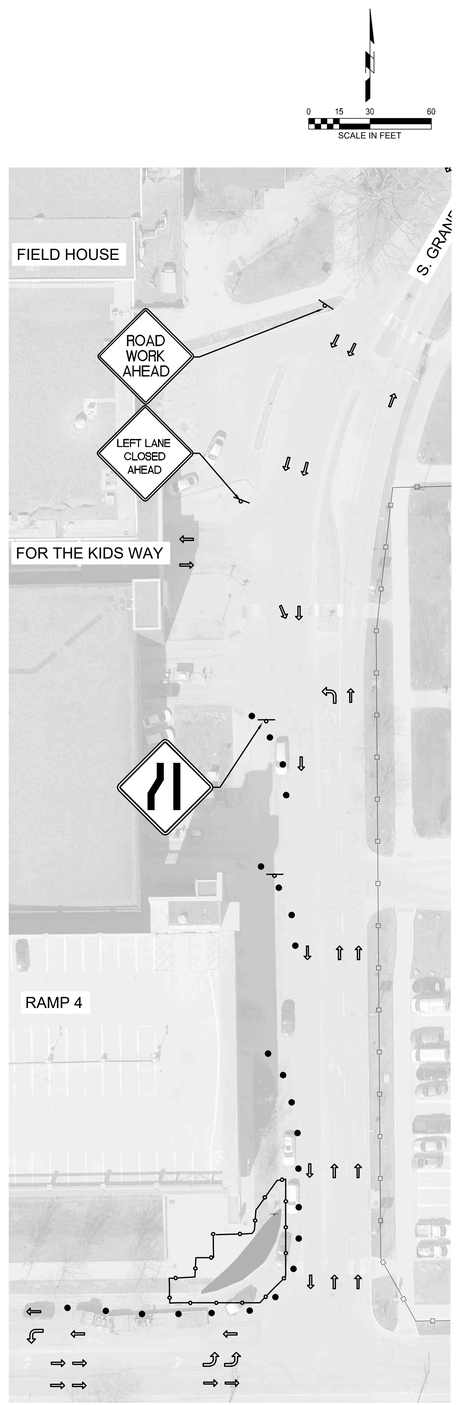

SITE TRAFFIC CONTROL PLAN - PHASE 3C

SHIVEHATTERY
ARCHITECTURE + ENGINEERING
2839 Northgate Drive | Iowa City, Iowa 52245
319.354.3040 | www.shive-hattery.com
Iowa | Illinois | Indiana | Nebraska | Wisconsin

DESIGN ENGINEERS
MECHANICAL & ELECTRICAL CONSULTANTS
8801 Prairie View Lane SW, Suite 200
Cedar Rapids, IA 52404 | 319.841.1944
437 S. Yellowstone Drive, Suite 110
Madison, WI 53719 | 608.424.8815
designengineers.com

IOWA
ENGIE

HEALTH SCIENCES ACADEMIC BUILDING - UTILITIES - BID PACKAGE 2

ENGIE NORTH AMERICA INC
IOWA CITY, IA

DRAWN: KMB
APPROVED: LCH
ISSUED FOR: BID
DATE: 12/01/2023
PROJECT NO: 211220790
FIELD BOOK: ---
CLIENT NO: 111-23-EXP

SITE TRAFFIC CONTROL PLAN

C205