LEGEND	
PLAN MARK	DESCRIPTION
	TRAFFIC CONTROL SIGN (TYPE AS INDICATED)
	ROADWAY VEHICLE TRAFFIC FLOW ARROW
	CHANNELIZING DEVICE
	CONSTRUCTION FENCE BY UI PROJECT #0949101
	CHAIN LINK CONSTRUCTION FENCE THIS CONTRACT
	CONSTRUCTION AREA THIS CONTRACT
	DETOUR ROUTE

0 30 60 120
SCALE IN FEET

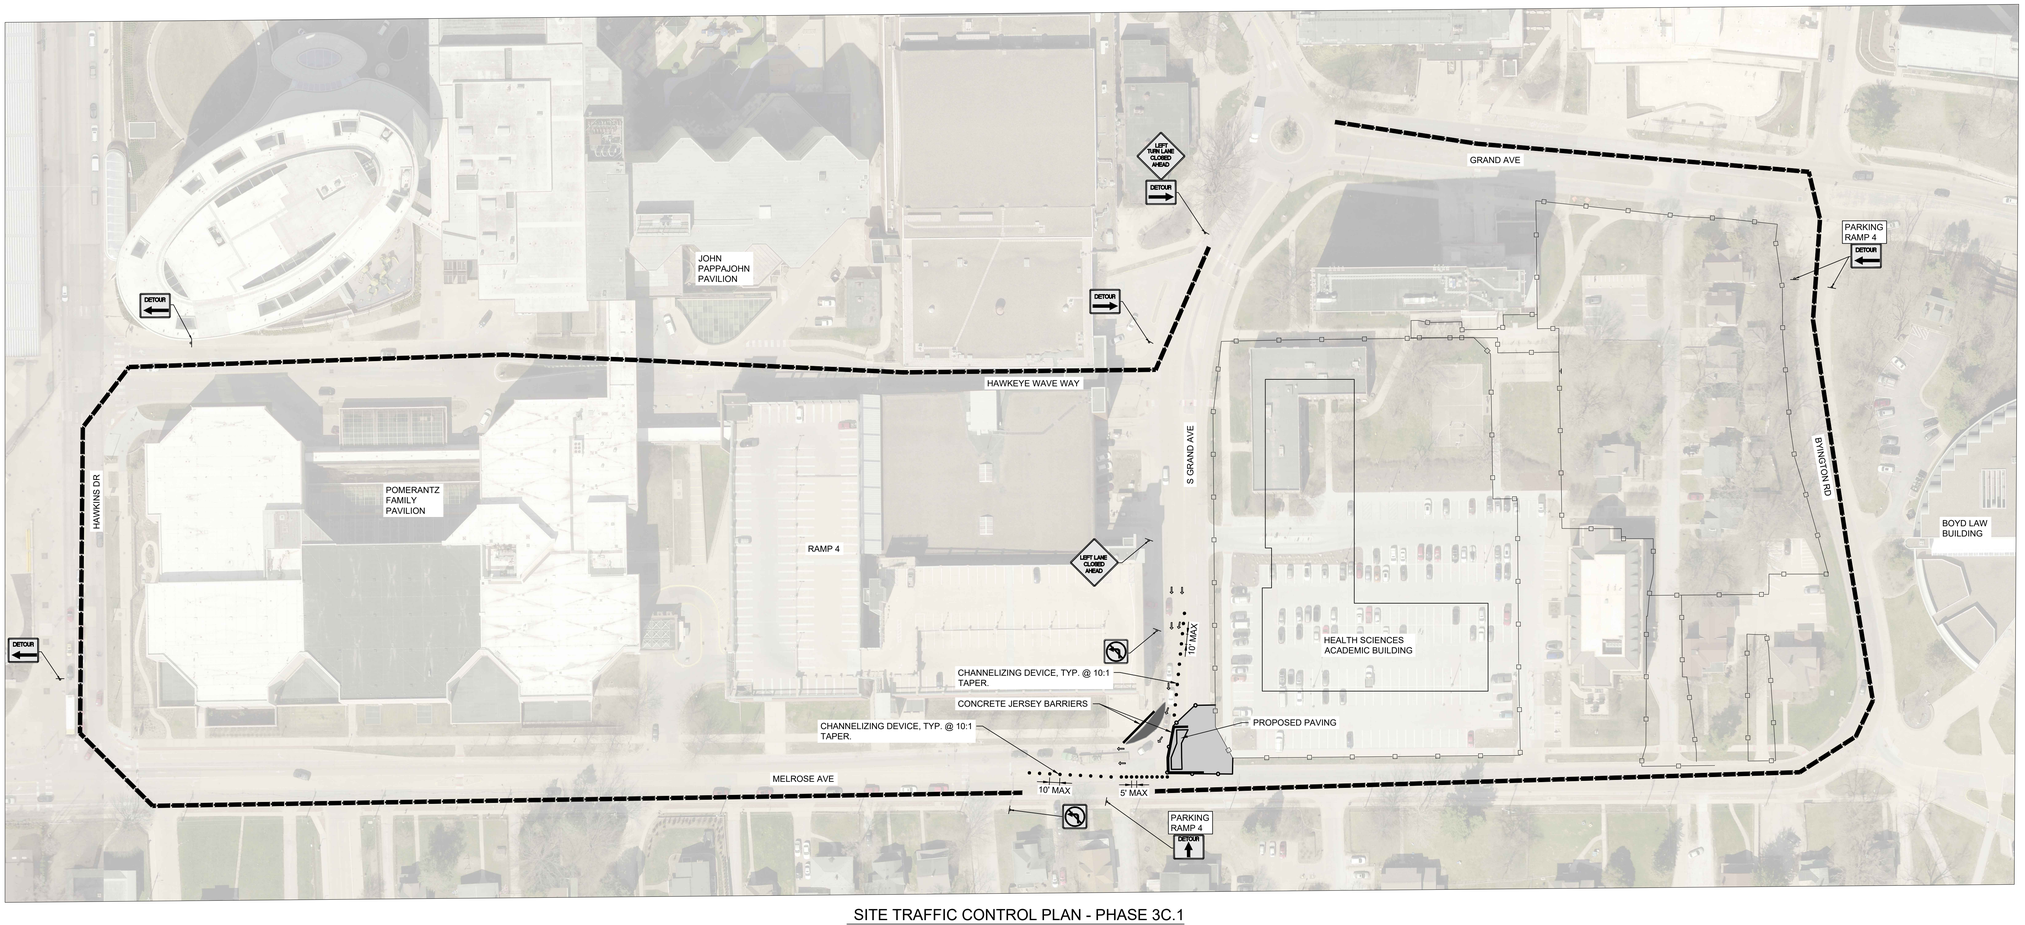

SITE TRAFFIC CONTROL PLAN - PHASE 3C.1

SHIVEHATTERY
ARCHITECTURE + ENGINEERING
2839 Northgate Drive | Iowa City, Iowa 52245
319.354.2040 | www.shive-hattery.com
Iowa | Illinois | Indiana | Nebraska | Wisconsin

DESIGN ENGINEERS
Civil Engineers & Land Surveyors
8803 Prairie Ridge Blvd, Suite 200
Cedar Rapids, IA 52404 | 319.841.1944
437 S. Yellowstone Drive, Suite 110
Madison, WI 53719 | 608.424.8815
designengineers.com

IOWA

ENGIE

HEALTH SCIENCES ACADEMIC BUILDING -
UTILITIES - BID PACKAGE 2

ENGIE NORTH AMERICA INC
IOWA CITY, IA

DRAWN:	KMB
APPROVED:	LCH
ISSUED FOR:	BID
DATE:	12/01/2023
PROJECT NO:	2112203790
FIELD BOOK:	---
CLIENT NO:	111-25-EXP

SITE TRAFFIC CONTROL PLAN

C205