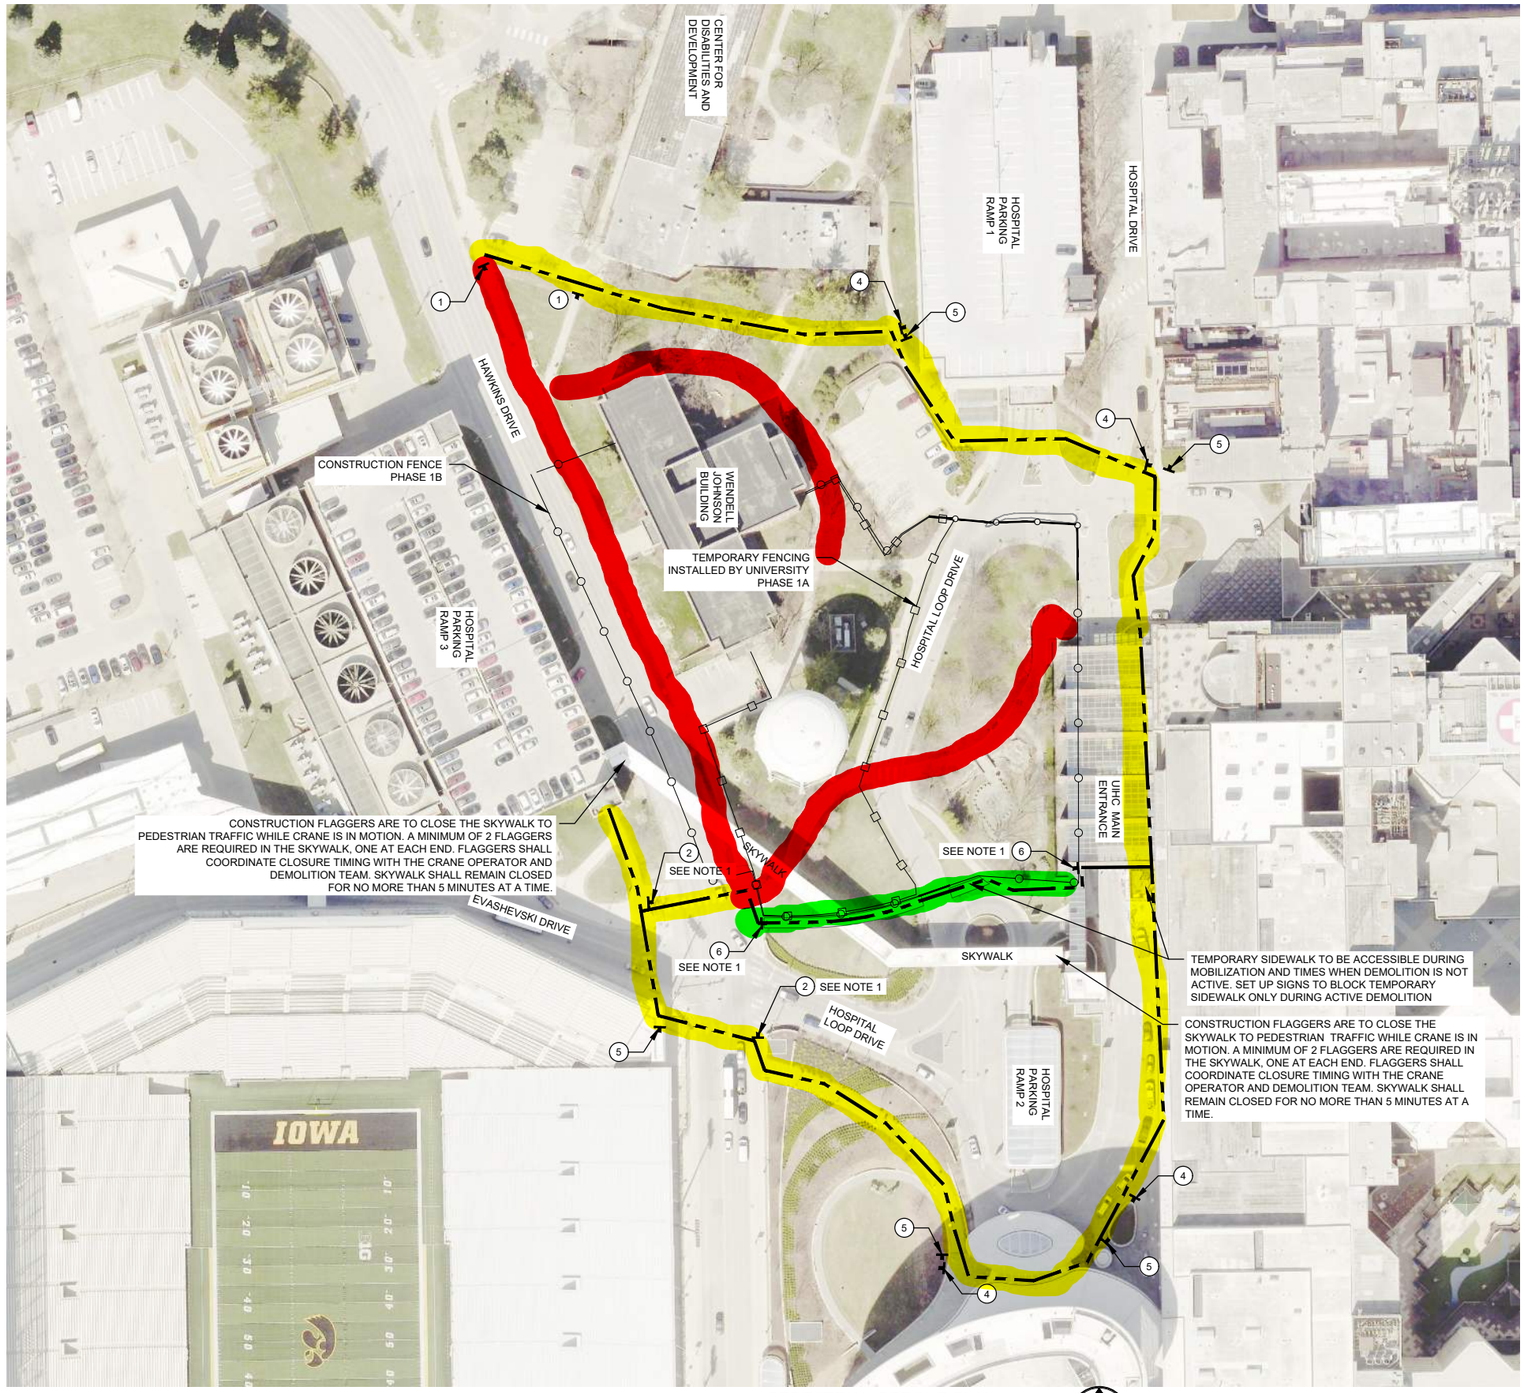

1 PEDESTRIAN DETOUR PLAN

SCALE: 0 60 1"=60'

NORTH

SIDEWALK CLOSED
R9-9
(24"X12")

DETOUR
M4-9AL
(30"X24")

TYPE III BARRIER
1

SIDEWALK CLOSED
R9-9
(24"X12")

DETOUR
M4-9AR
(30"X24")

TYPE III BARRIER
2

DETOUR
M4-9AT
(30"X24")
3

DETOUR
M4-9AR
(30"X24")
4

DETOUR
M4-9AL
(30"X24")
5

SIDEWALK CLOSED
R9-9
(24"X12")

TYPE III BARRIER
6

GENERAL NOTES:

1. SIGNS/BARRIERS SHALL BE IN PLACE DURING ACTIVE DEMOLITION. SIGNS/BARRIERS SHALL BE REMOVED OR COVERED WHEN ACTIVE DEMOLITION IS NOT OCCURRING.

Sidewalks being closed are in Red
Temporary sidewalk route in Green
Alternate route around the construction site is in Yellow

BID SET

DRAWN BY:	BDB	JOB DATE:	2026
APPROVED:	HDP	JOB NUMBER:	220140
CAD DATE:	3/12/2026 3:54:11 PM		
CAD FILE:	J:\2022\220140\CAD\Dwgs - Bid Package 4 Tower Demo\J\J05 TRAFFIC PED CNTRL PLAN.dwg		

BAR IS ONE INCH ON OFFICIAL DRAWINGS. 0 IF NOT ONE INCH, ADJUST SCALE ACCORDINGLY.

NO.	DATE	BY	REVISION DESCRIPTION

HRGreen HRGreen.com

WATER DISTRIBUTION STORAGE RELOCATION
BID PACKAGE #4 - TOWER DEMOLITION
UNIVERSITY OF IOWA
IOWA CITY, IOWA

TRAFFIC CONTROL

PEDESTRIAN DETOUR PLAN - PHASES 1A AND 1B

SHEET NO.
J.05

Xrefs: xgl-1-dh01; XC-0-AERIAL; XC-1-SWLK